
GENERAL MANUFACTURING FACILITY

FLOOR PLAN

A01

84 m × 50 m

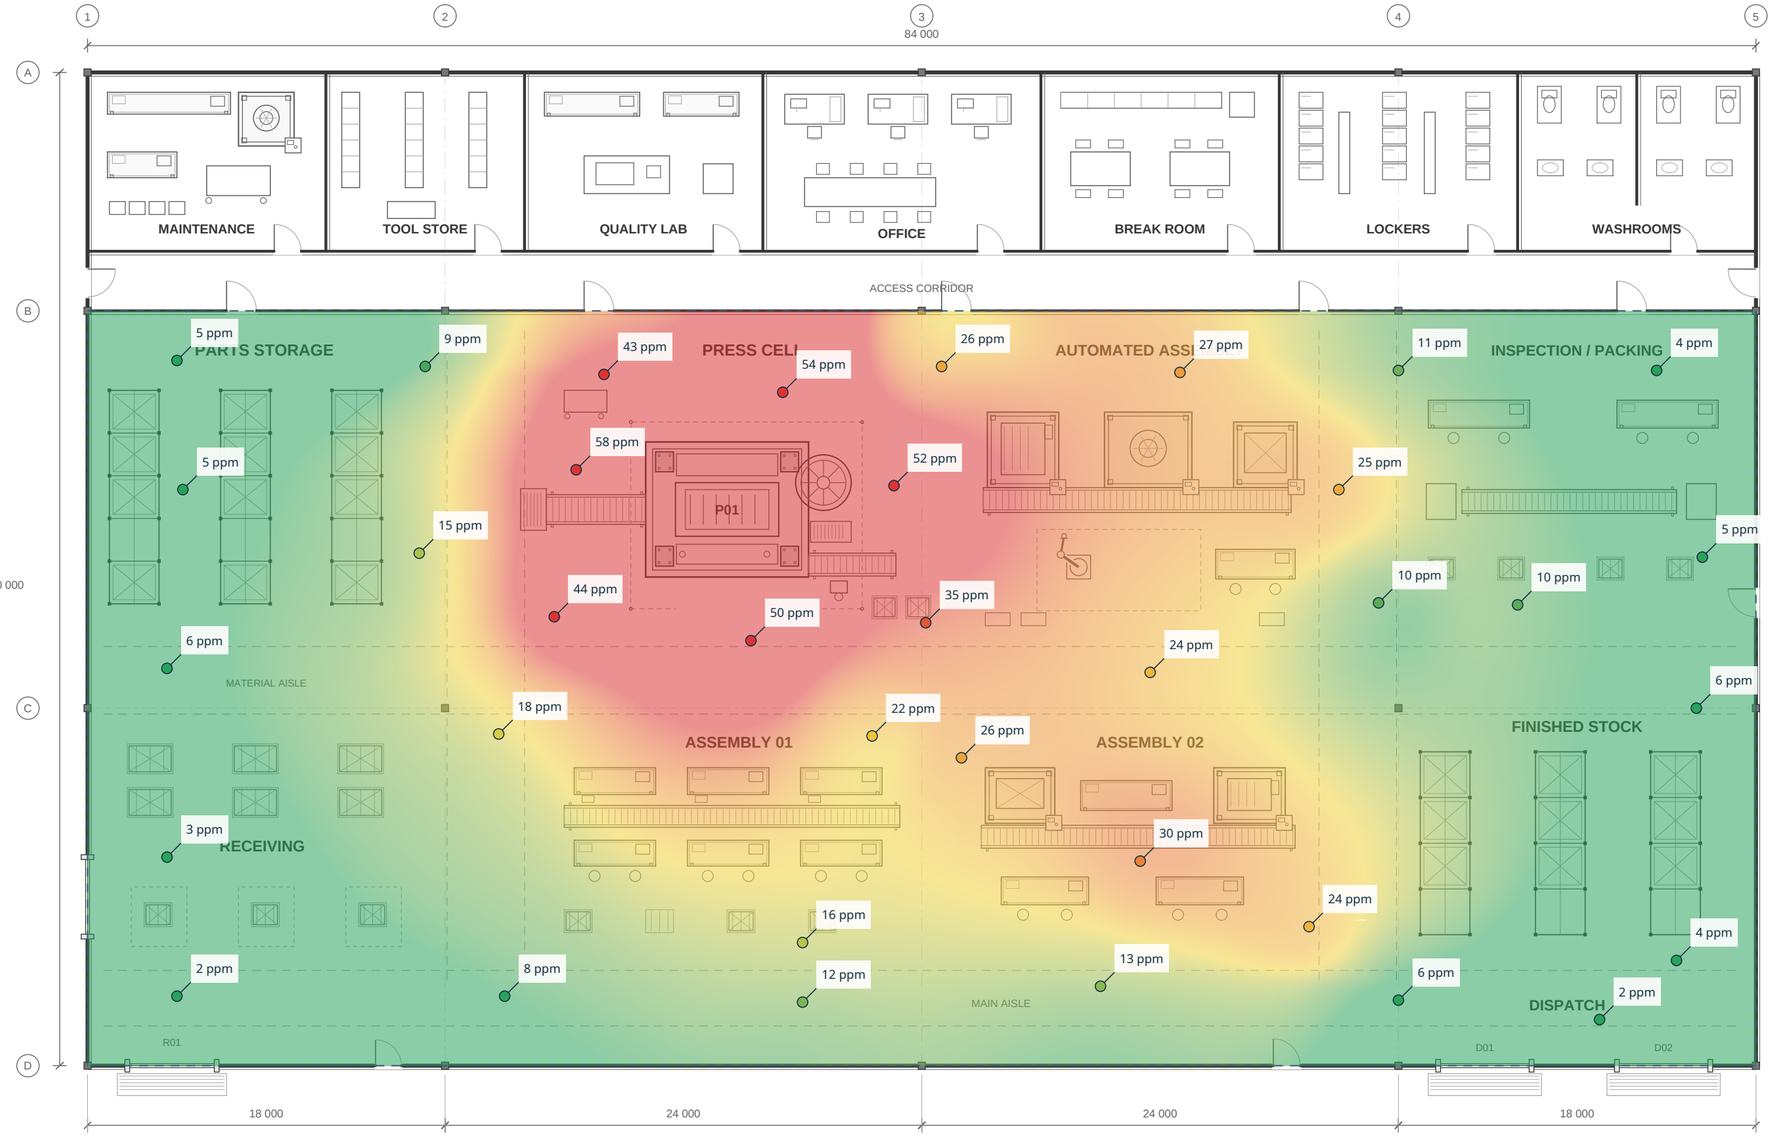

Azurite

Generic Factory CO Survey

Carbon Monoxide - ppm

>=38

20

<=8

FICTIONAL DEMONSTRATION DRAWING

Generic production, assembly and warehouse layout.

0 5 10 15 20 m

A01 | GENERAL ARRANGEMENT

1:250 at A3 · Dimensions in millimetres