
GENERAL MANUFACTURING FACILITY

FLOOR PLAN

A01

84 m × 50 m

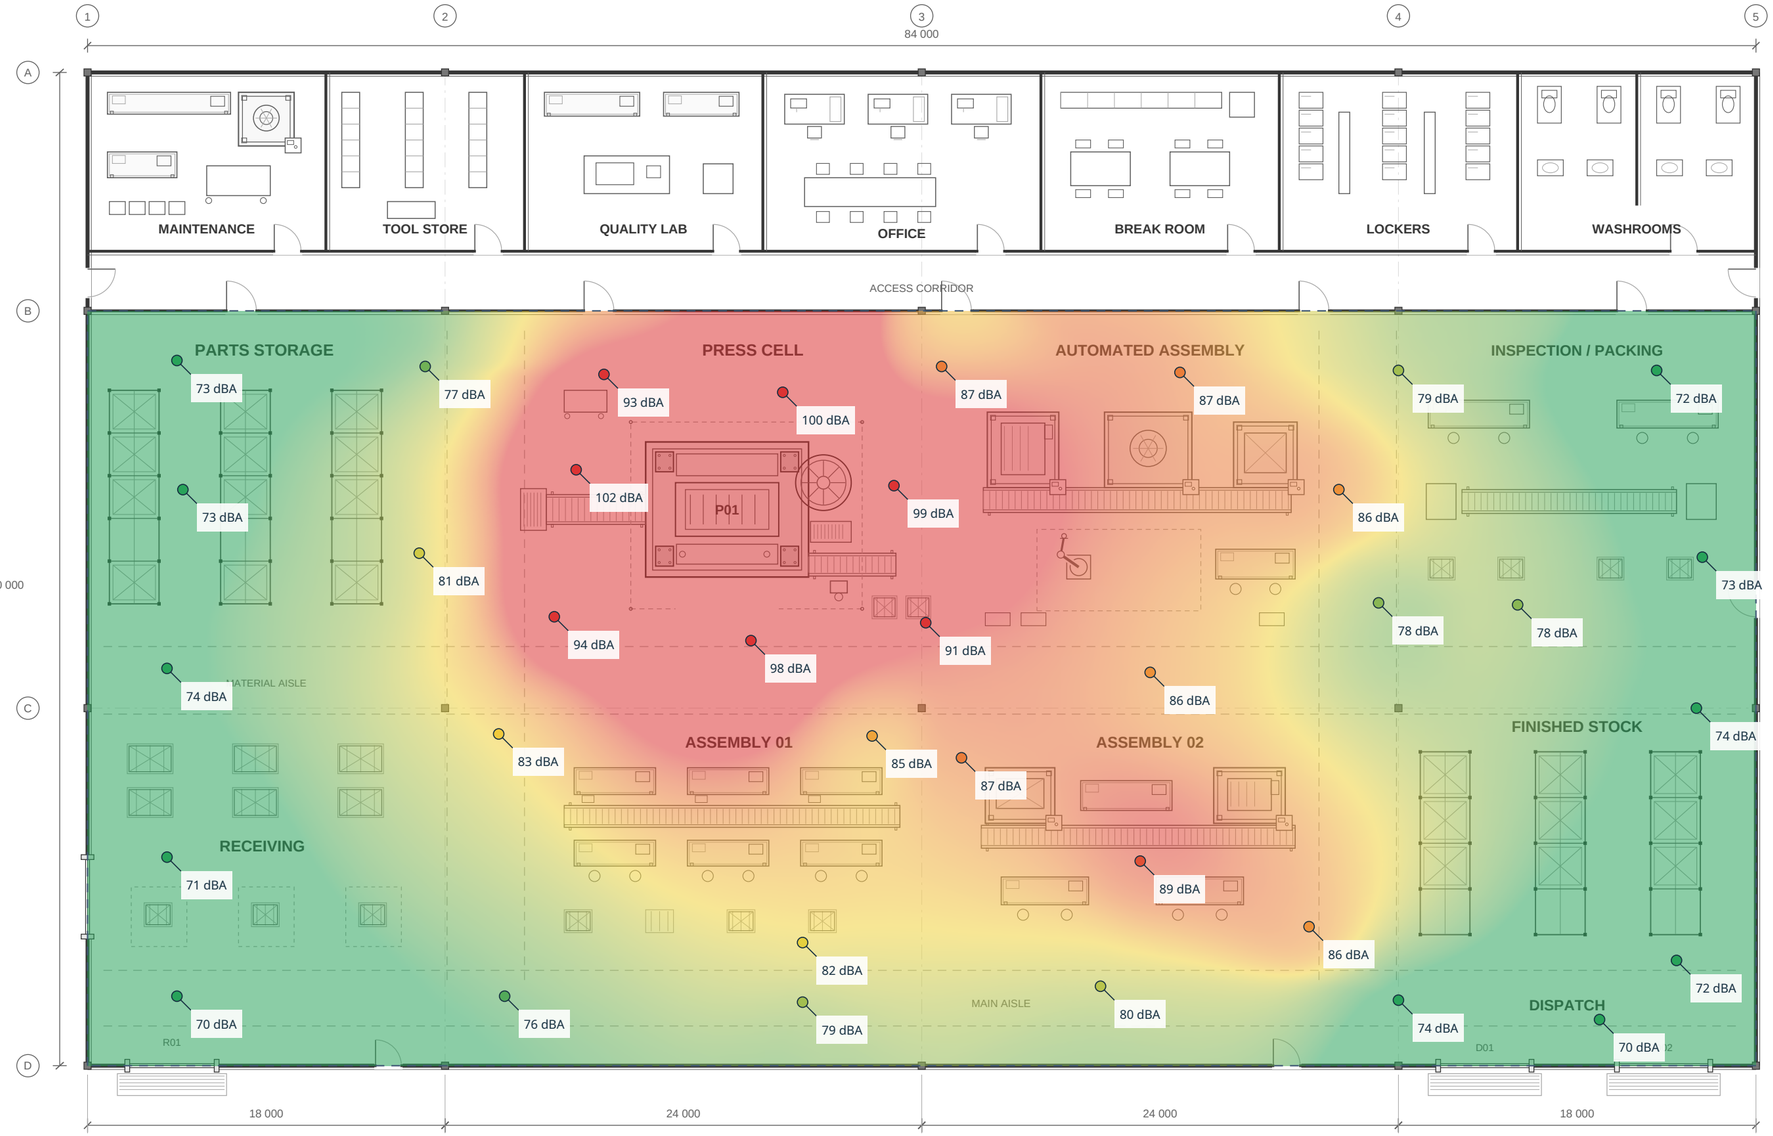

FICTIONAL DEMONSTRATION DRAWING

Generic production, assembly and warehouse layout.

0 5 10 15 20 m

A01 | GENERAL ARRANGEMENT

1:250 at A3 · Dimensions in millimetres

Azurite

Generic Factory Noise Survey

Noise - dBA

>=90

82.5

<=75